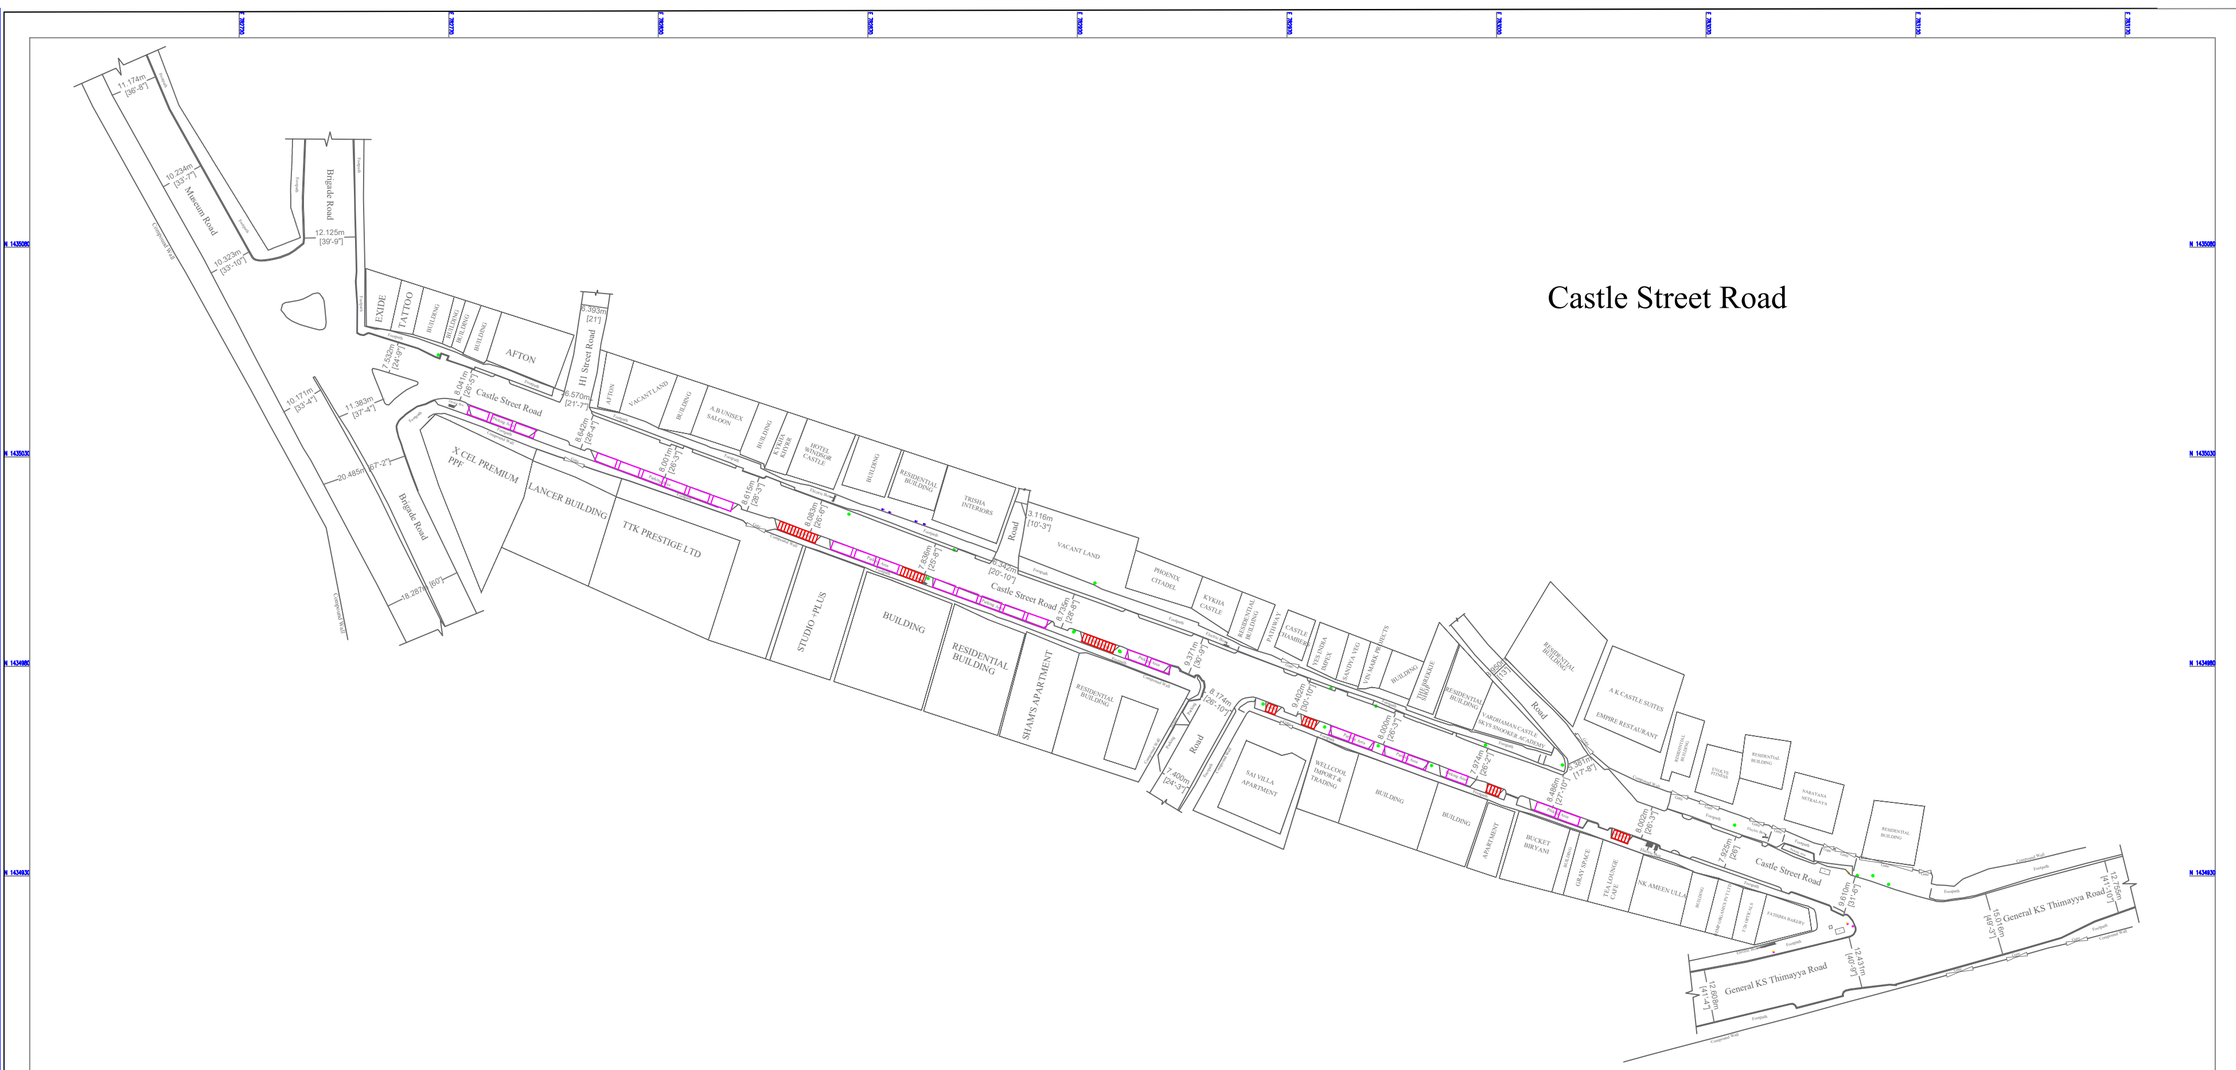
Castle Street Road
Brigade Road
Mahatma Road
Cunningham Road
Hi Street Road
Road
Castle Street Road
General KS Thimayya Road
EXIDE
TATTOO
AFTON
VACANT LAND
A.B.UNISEX SALOON
KAMAL MOTOR
HOTEL PANDIAR CASTLE
RESIDENTIAL BUILDING
TRISHA INTERIORS
PHOENIX CITADEL
KYKHA CASTLE
PAVEMENT
CASTLE THAMBURU
HOTEL
VIJAYAMA PRINTERS
X CEL PREMIUM PPE
LANCER BUILDING
TTK PRESTIGE LTD
STUDIO +PLUS
BUILDING
RESIDENTIAL BUILDING
SHAM'S APARTMENT
SAI VILLA APARTMENT
WELCOME IMPORT & TRADING
APARTMENT
BUCKET BIRYANI
GRAM SPACE
TEA LOUNGE CAFE
SK AMEEN ULLA
FATHIMA BAKERY
A.K.CASTLE SUITES
EMPIRE RESTAURANT
ENGLIS HOUSE
NARAYANA HRIDALAYA
10.239m [33'-7"]
10.323m [33'-10"]
12.125m [39'-9"]
11.174m [36'-8"]
10.171m [33'-4"]
11.383m [37'-4"]
20.485m [67'-2"]
18.287m [60']
8.390m [27'-6"]
8.325m [27'-3"]
8.104m [26'-7"]
8.570m [28'-1"]
8.842m [29'-0"]
8.801m [28'-10"]
8.618m [28'-3"]
8.189m [26'-10"]
8.369m [27'-5"]
8.342m [27'-4"]
8.327m [27'-3"]
8.974m [29'-5"]
7.490m [24'-7"]
8.400m [27'-7"]
8.805m [28'-10"]
7.971m [26'-2"]
8.480m [27'-10"]
8.177m [26'-10"]
8.805m [28'-10"]
8.002m [26'-3"]
7.925m [26']
9.010m [29'-7"]
12.415m [40'-9"]
12.116m [39'-9"]
12.156m [39'-11"]
10.019m [32'-10"]
10.019m [32'-10"]
2.116m [6'-11"]
2.116m [6'-11"]
2.116m [6'-11